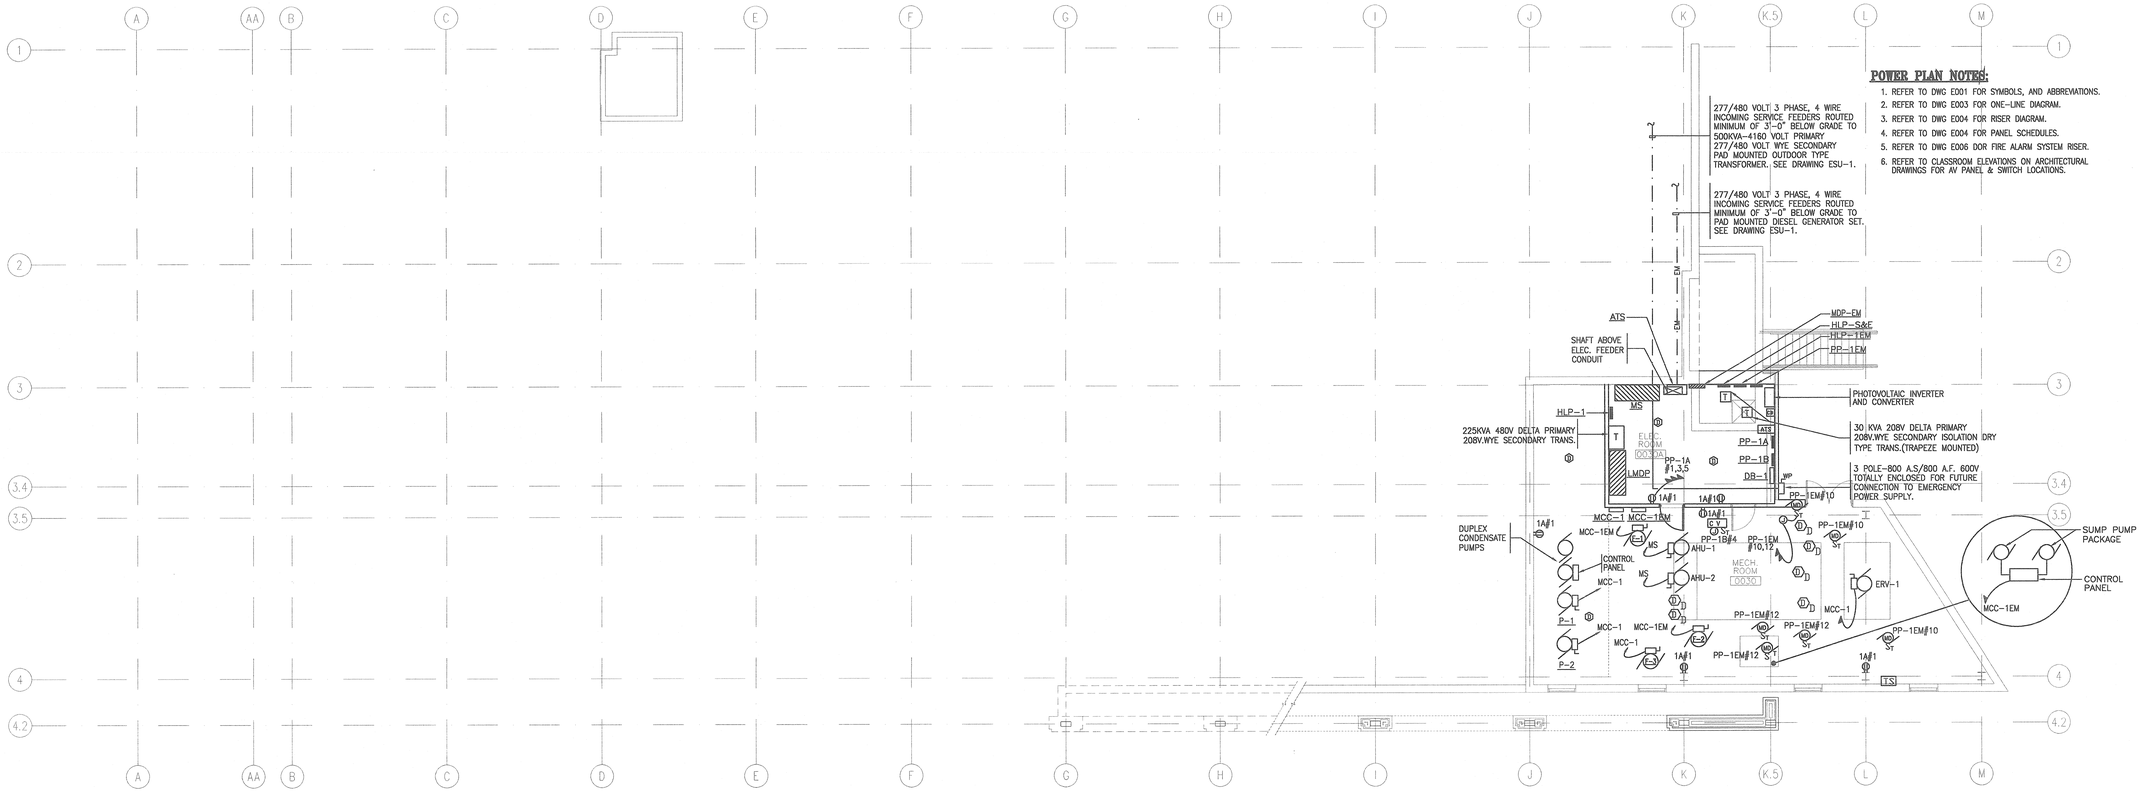

POWER PLAN NOTES:

1. REFER TO DWG E001 FOR SYMBOLS, AND ABBREVIATIONS.
2. REFER TO DWG E003 FOR ONE-LINE DIAGRAM.
3. REFER TO DWG E004 FOR RISER DIAGRAM.
4. REFER TO DWG E004 FOR PANEL SCHEDULES.
5. REFER TO DWG E006 DOR FIRE ALARM SYSTEM RISER.
6. REFER TO CLASSROOM ELEVATIONS ON ARCHITECTURAL DRAWINGS FOR AV PANEL & SWITCH LOCATIONS.

MECHANICAL ROOM PLAN
SCALE: 1/8"=1'-0"

FIRST FLOOR PLAN
SCALE: 1/8"=1'-0"

M.E. RINKER, SR. SCHOOL OF BUILDING CONSTRUCTION

M.E. RINKER, Sr. HALL
SCHOOL OF BUILDING CONSTRUCTION

UNIVERSITY OF FLORIDA-GAINESVILLE
PROJECT NO. BR-191

ARCHITECTS
CROXTON COLLABORATIVE/
GOULD EVANS ASSOCIATES

CROXTON COLLABORATIVE ARCHITECTS
475 FIFTH AVENUE
NEW YORK, NY 10017
TEL 212.683.1998
FAX 212.683.2799

GOULD EVANS ASSOCIATES
5405 WEST CYPRESS STREET
TAMPA, FL 33607
TEL 813.288.0729
FAX 813.288.0231

MECHANICAL ENGINEERS
LEHR ASSOCIATES
130 WEST 30TH STREET
NEW YORK, NY 10001-4092
TEL 212.947.8050
FAX 212.967.2059

STRUCTURAL ENGINEERS
WALTER P. MOORE
201 EAST KENNEDY BOULEVARD
TAMPA, FL 33602
TEL 813.221.2424
FAX 813.221.2289

CIVIL ENGINEERS
BROWN & CULLEN, INC.
3530 NW 43 STREET
GAINESVILLE, FL 32605
TEL 352.375.8999
FAX 352.375.0833

LANDSCAPE ENGINEERS
McCLAIN DESIGN GROUP, INC.
1843 NW 39 DRIVE
GAINESVILLE, FL 32605
TEL 352.372.2808
FAX 352.372.6622

CONSULTANT
SEEGY-BISCH
AUSSERE SULZBACHER STR. 118
NURNBERG, GERMANY
TEL 0911/59 90 99
FAX 0911/59 98 05

THIS DRAWING, AS AN INSTRUMENT OF SERVICE, IS AND SHALL REMAIN, PROPERTY OF CROXTON COLLABORATIVE ARCHITECTS. THIS DRAWING SHALL NOT BE REPRODUCED, PUBLISHED, USED ON OTHER PROJECTS, USED FOR ADDITIONS, OR USED IN COMPLETION OF THIS PROJECT BY OTHERS EXCEPT BY AGREEMENT IN WRITING WITH CROXTON COLLABORATIVE ARCHITECTS/ GOULD EVANS ASSOCIATES.
©2001 CROXTON COLLABORATIVE ARCHITECTS/ GOULD EVANS ASSOCIATES

NO.	ISSUE/REVISION	DATE

100% CONSTRUCTION DOCUMENTS

DRAWING NAME
ELECTRICAL
MECH. ROOM AND FIRST FLOOR POWER PLAN

DATE 11/21/01
SCALE 1/8"=1'-0"
DRAWN BY/CHECKED BY NA/JH
DRAWING NUMBER E102P

LOUIS J. LEHR CERTIFICATE No. 27715 STATE OF FLORIDA REGISTERED ARCHITECT

G:\1440\ELEC\1440E102P-1F.dwg Nov 19, 2001 - 16:14:18 nagoptal